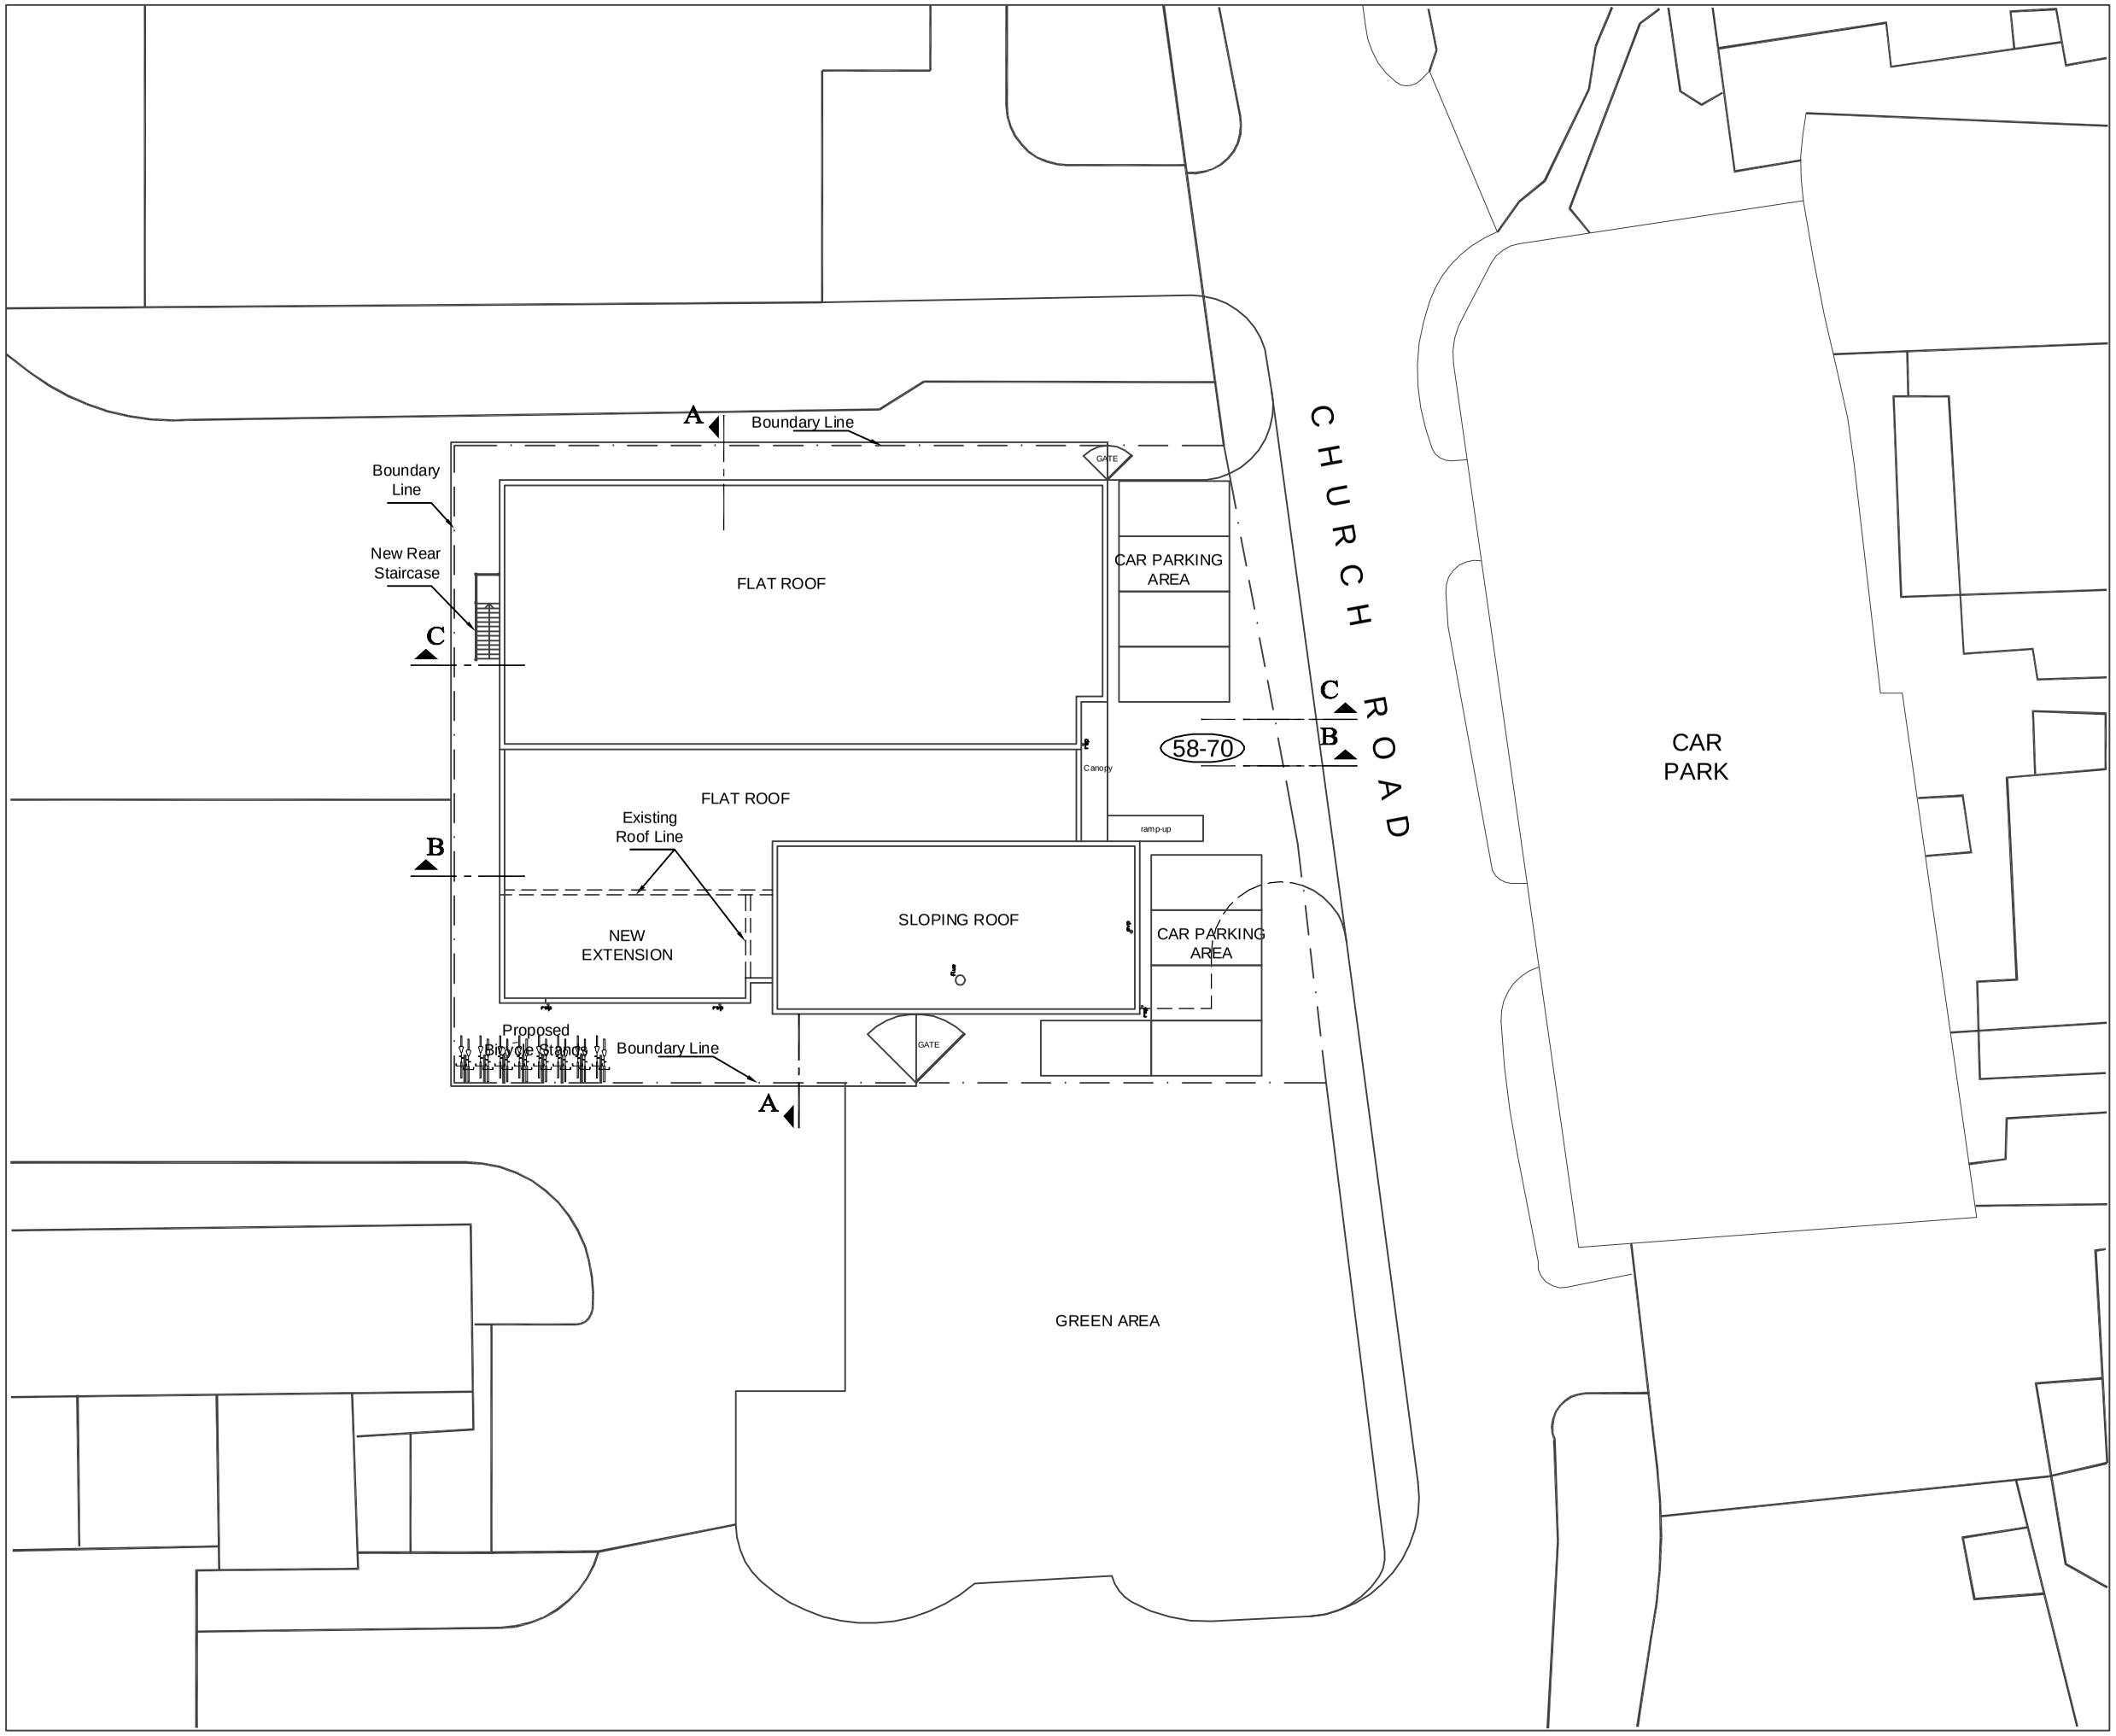

NOTES

Dimensions are not to be scaled from this drawing.

N

REVISIONS

NO.	DESCRIPTION	DATE	BY

CLIENT
ANNOOR CULTURAL COMMUNITE CENTRE
CHURCH ROAD, LONDON W3 8PT
Tel No 0044 208 993 6650

ARCHITECTURAL CONSULTANT
AMRE AIAD
Tel No 0044 7 88 77 66 3 44

TITLE
SITE PLAN

SCALE	DRAWN BY	APPROVED BY	DATE
1:200@A2			JAN 07
JOB NO.	DRAWING NO.		REV.
	A-102		0

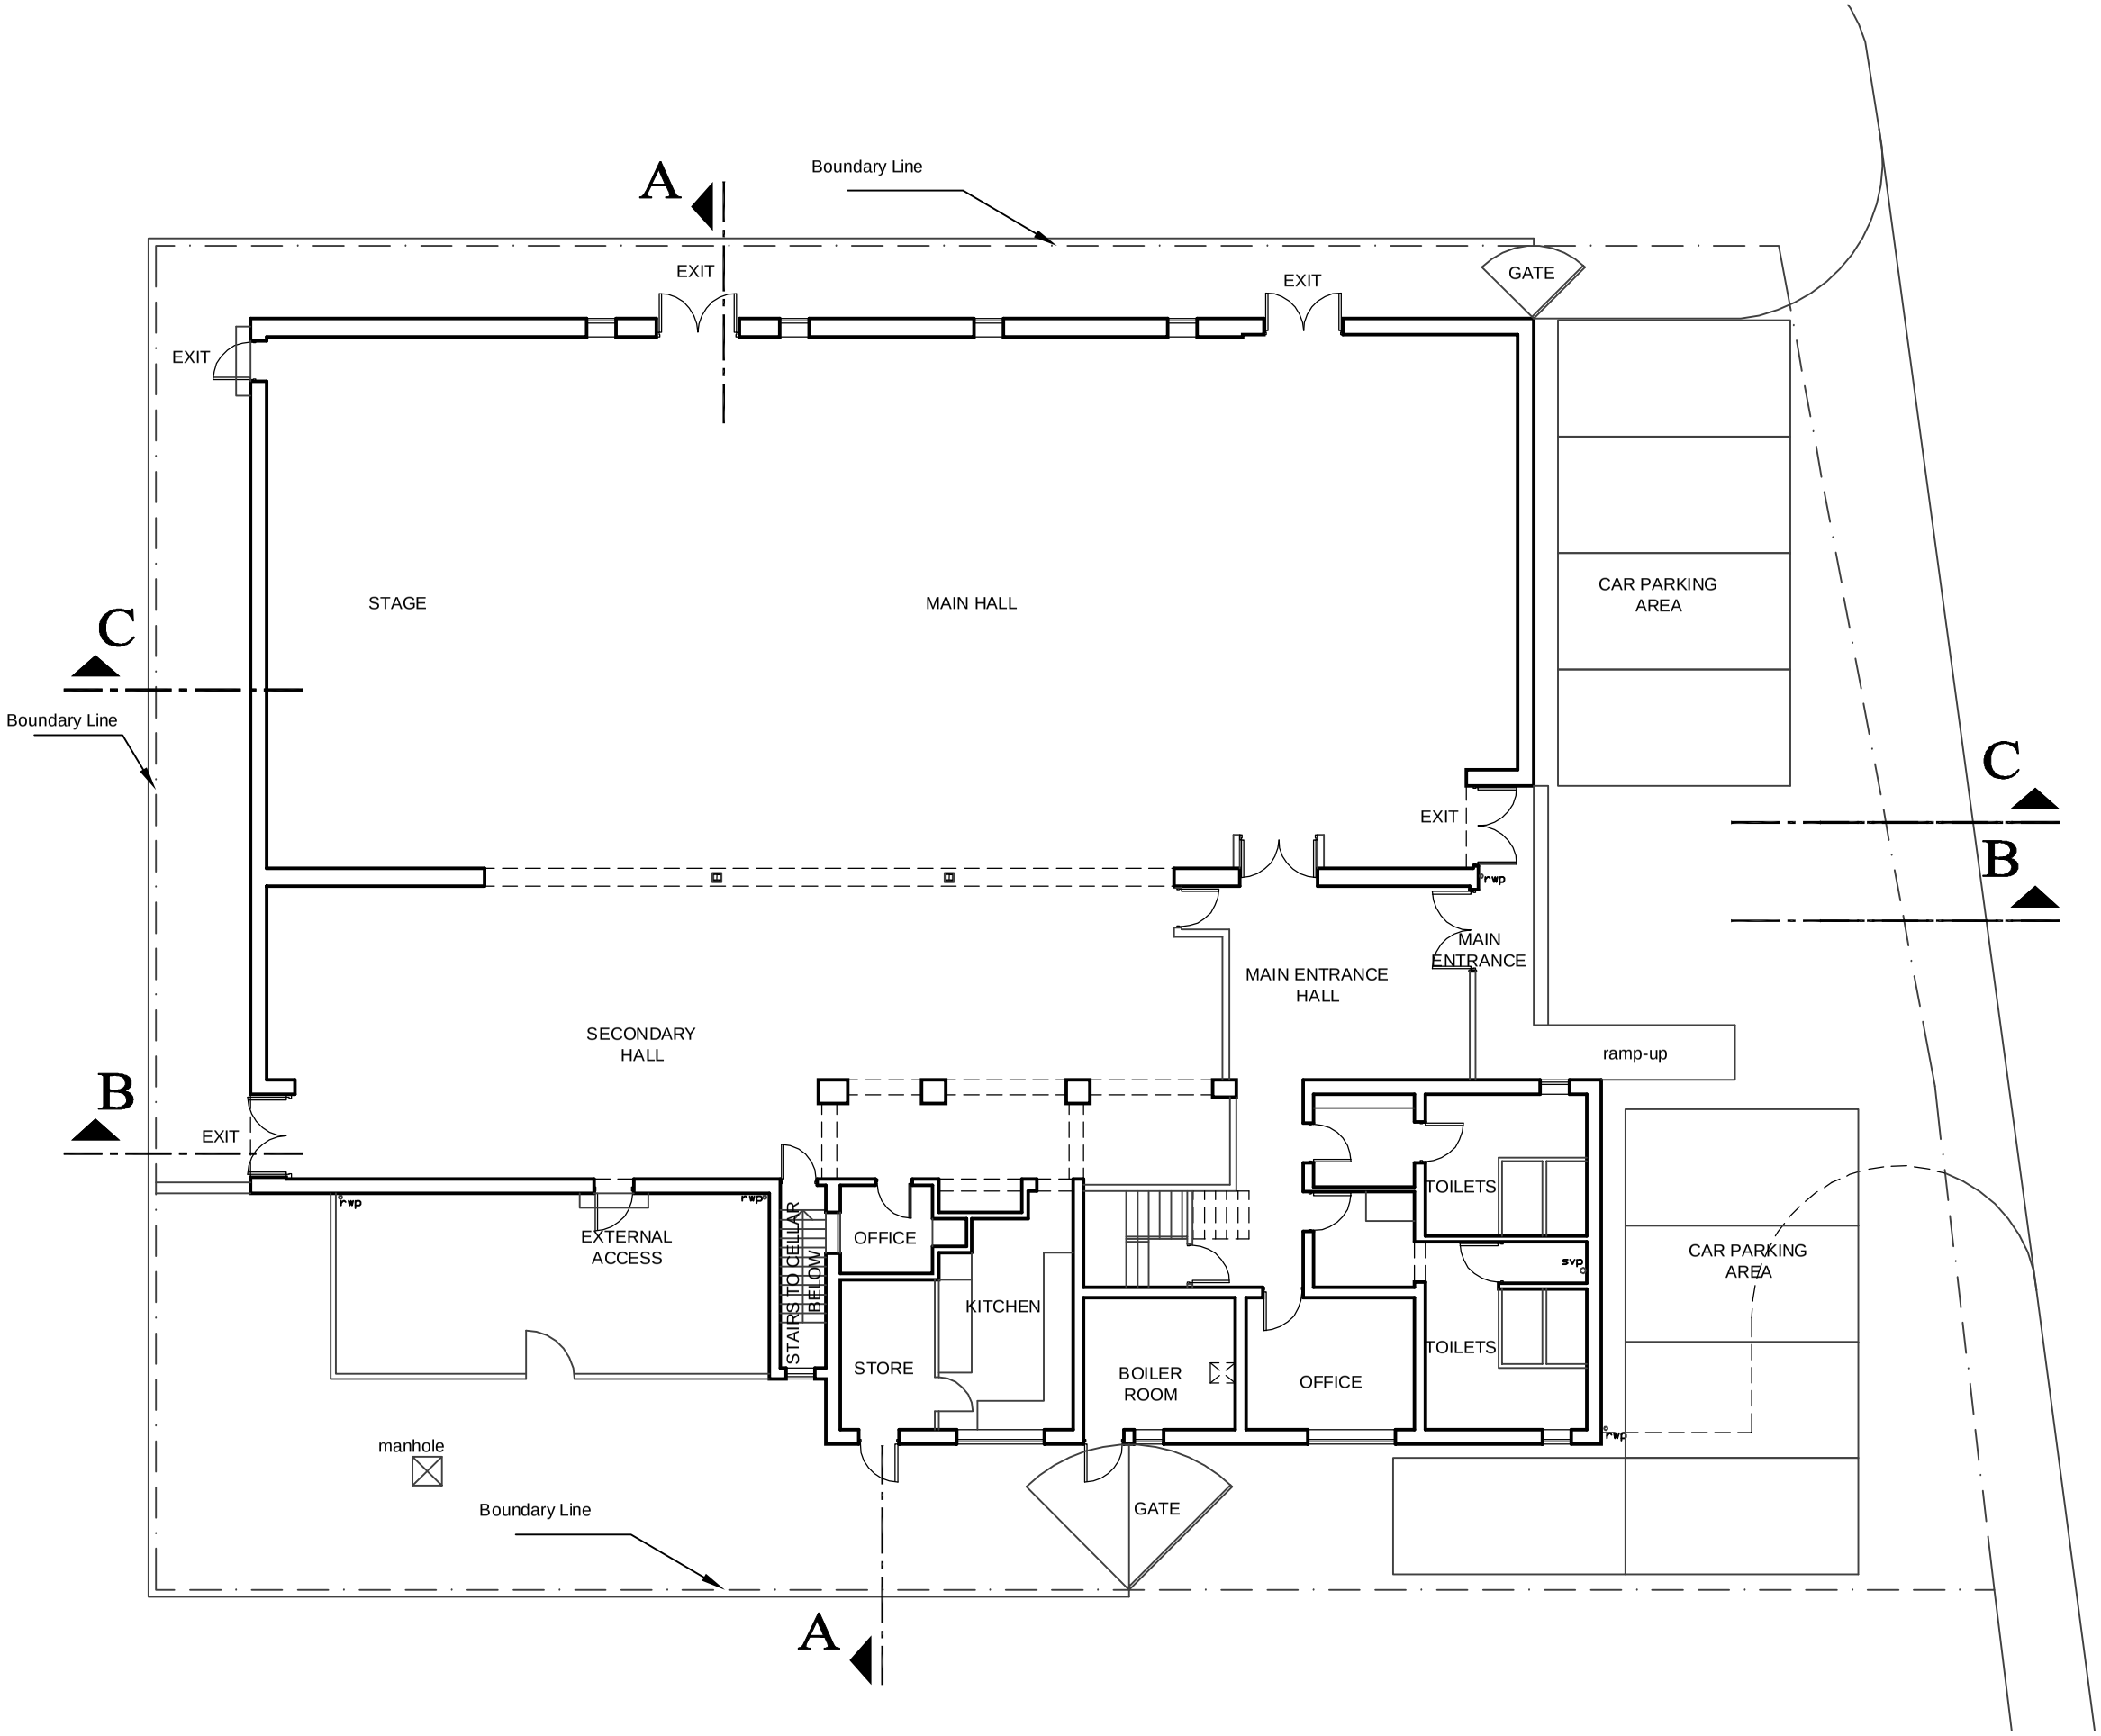

NOTES

Dimensions are not to be scaled from this drawing.

N

REVISIONS

NO.	DESCRIPTION	DATE	BY

CLIENT
ANNOOR CULTURAL COMMUNITE CENTRE
CHURCH ROAD, LONDON W3 8PT
Tel No 0044 208 993 6650

ARCHITECTURAL CONSULTANT
AMRE AIAD
Tel No 0044 7 88 77 66 3 44

TITLE
EXISTING GROUND FLOOR PLAN

SCALE	DRAWN BY	APPROVED BY	DATE
1:100@A2			JAN 07
JOB NO.	DRAWING NO.		REV.
	A-103		0

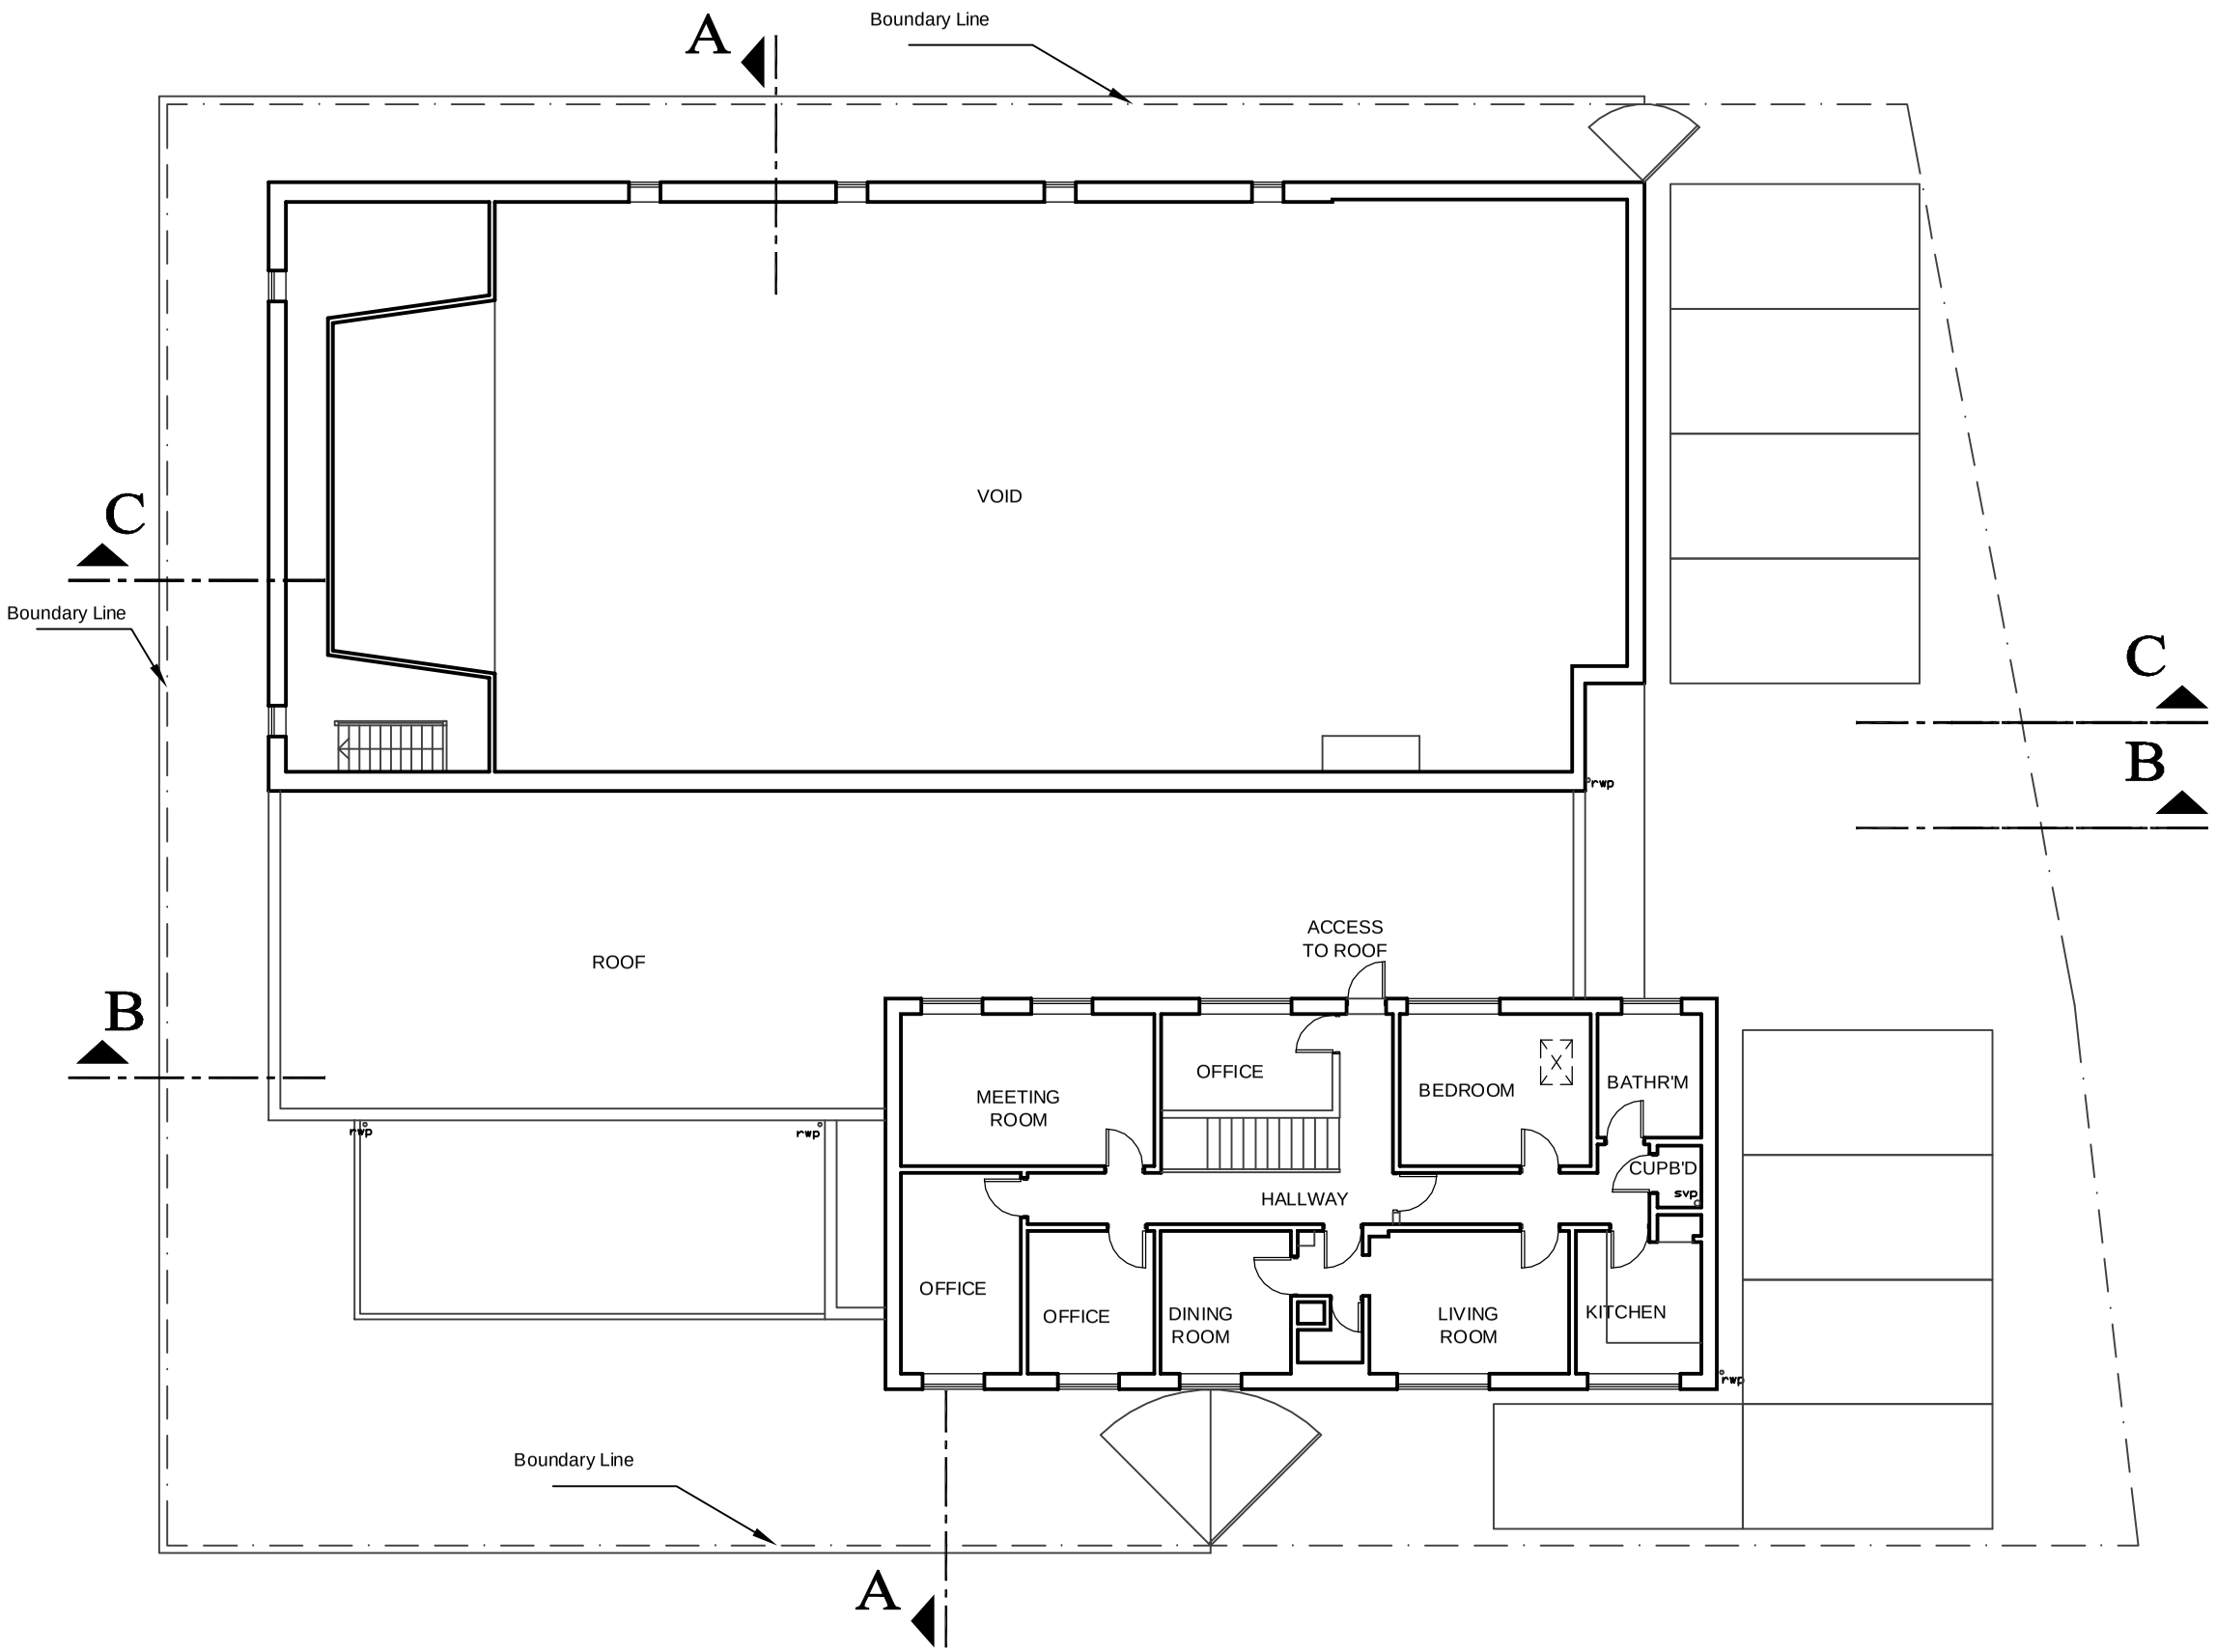

NOTES

Dimensions are not to be scaled from this drawing.

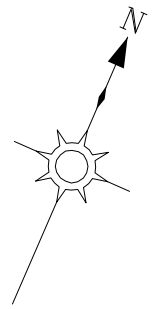

REVISIONS

NO.	DESCRIPTION	DATE	BY

CLIENT
ANNOOR CULTURAL COMMUNITE CENTRE
CHURCH ROAD, LONDON W3 8PT
Tel No 0044 208 993 6650

ARCHITECTURAL CONSULTANT
AMRE AIAD
Tel No 0044 7 88 77 66 3 44

TITLE
EXISTING FIRST FLOOR PLAN

SCALE	DRAWN BY	APPROVED BY	DATE
1:100@A2			JAN 07
JOB NO.	DRAWING NO.		REV.
	A-104		0

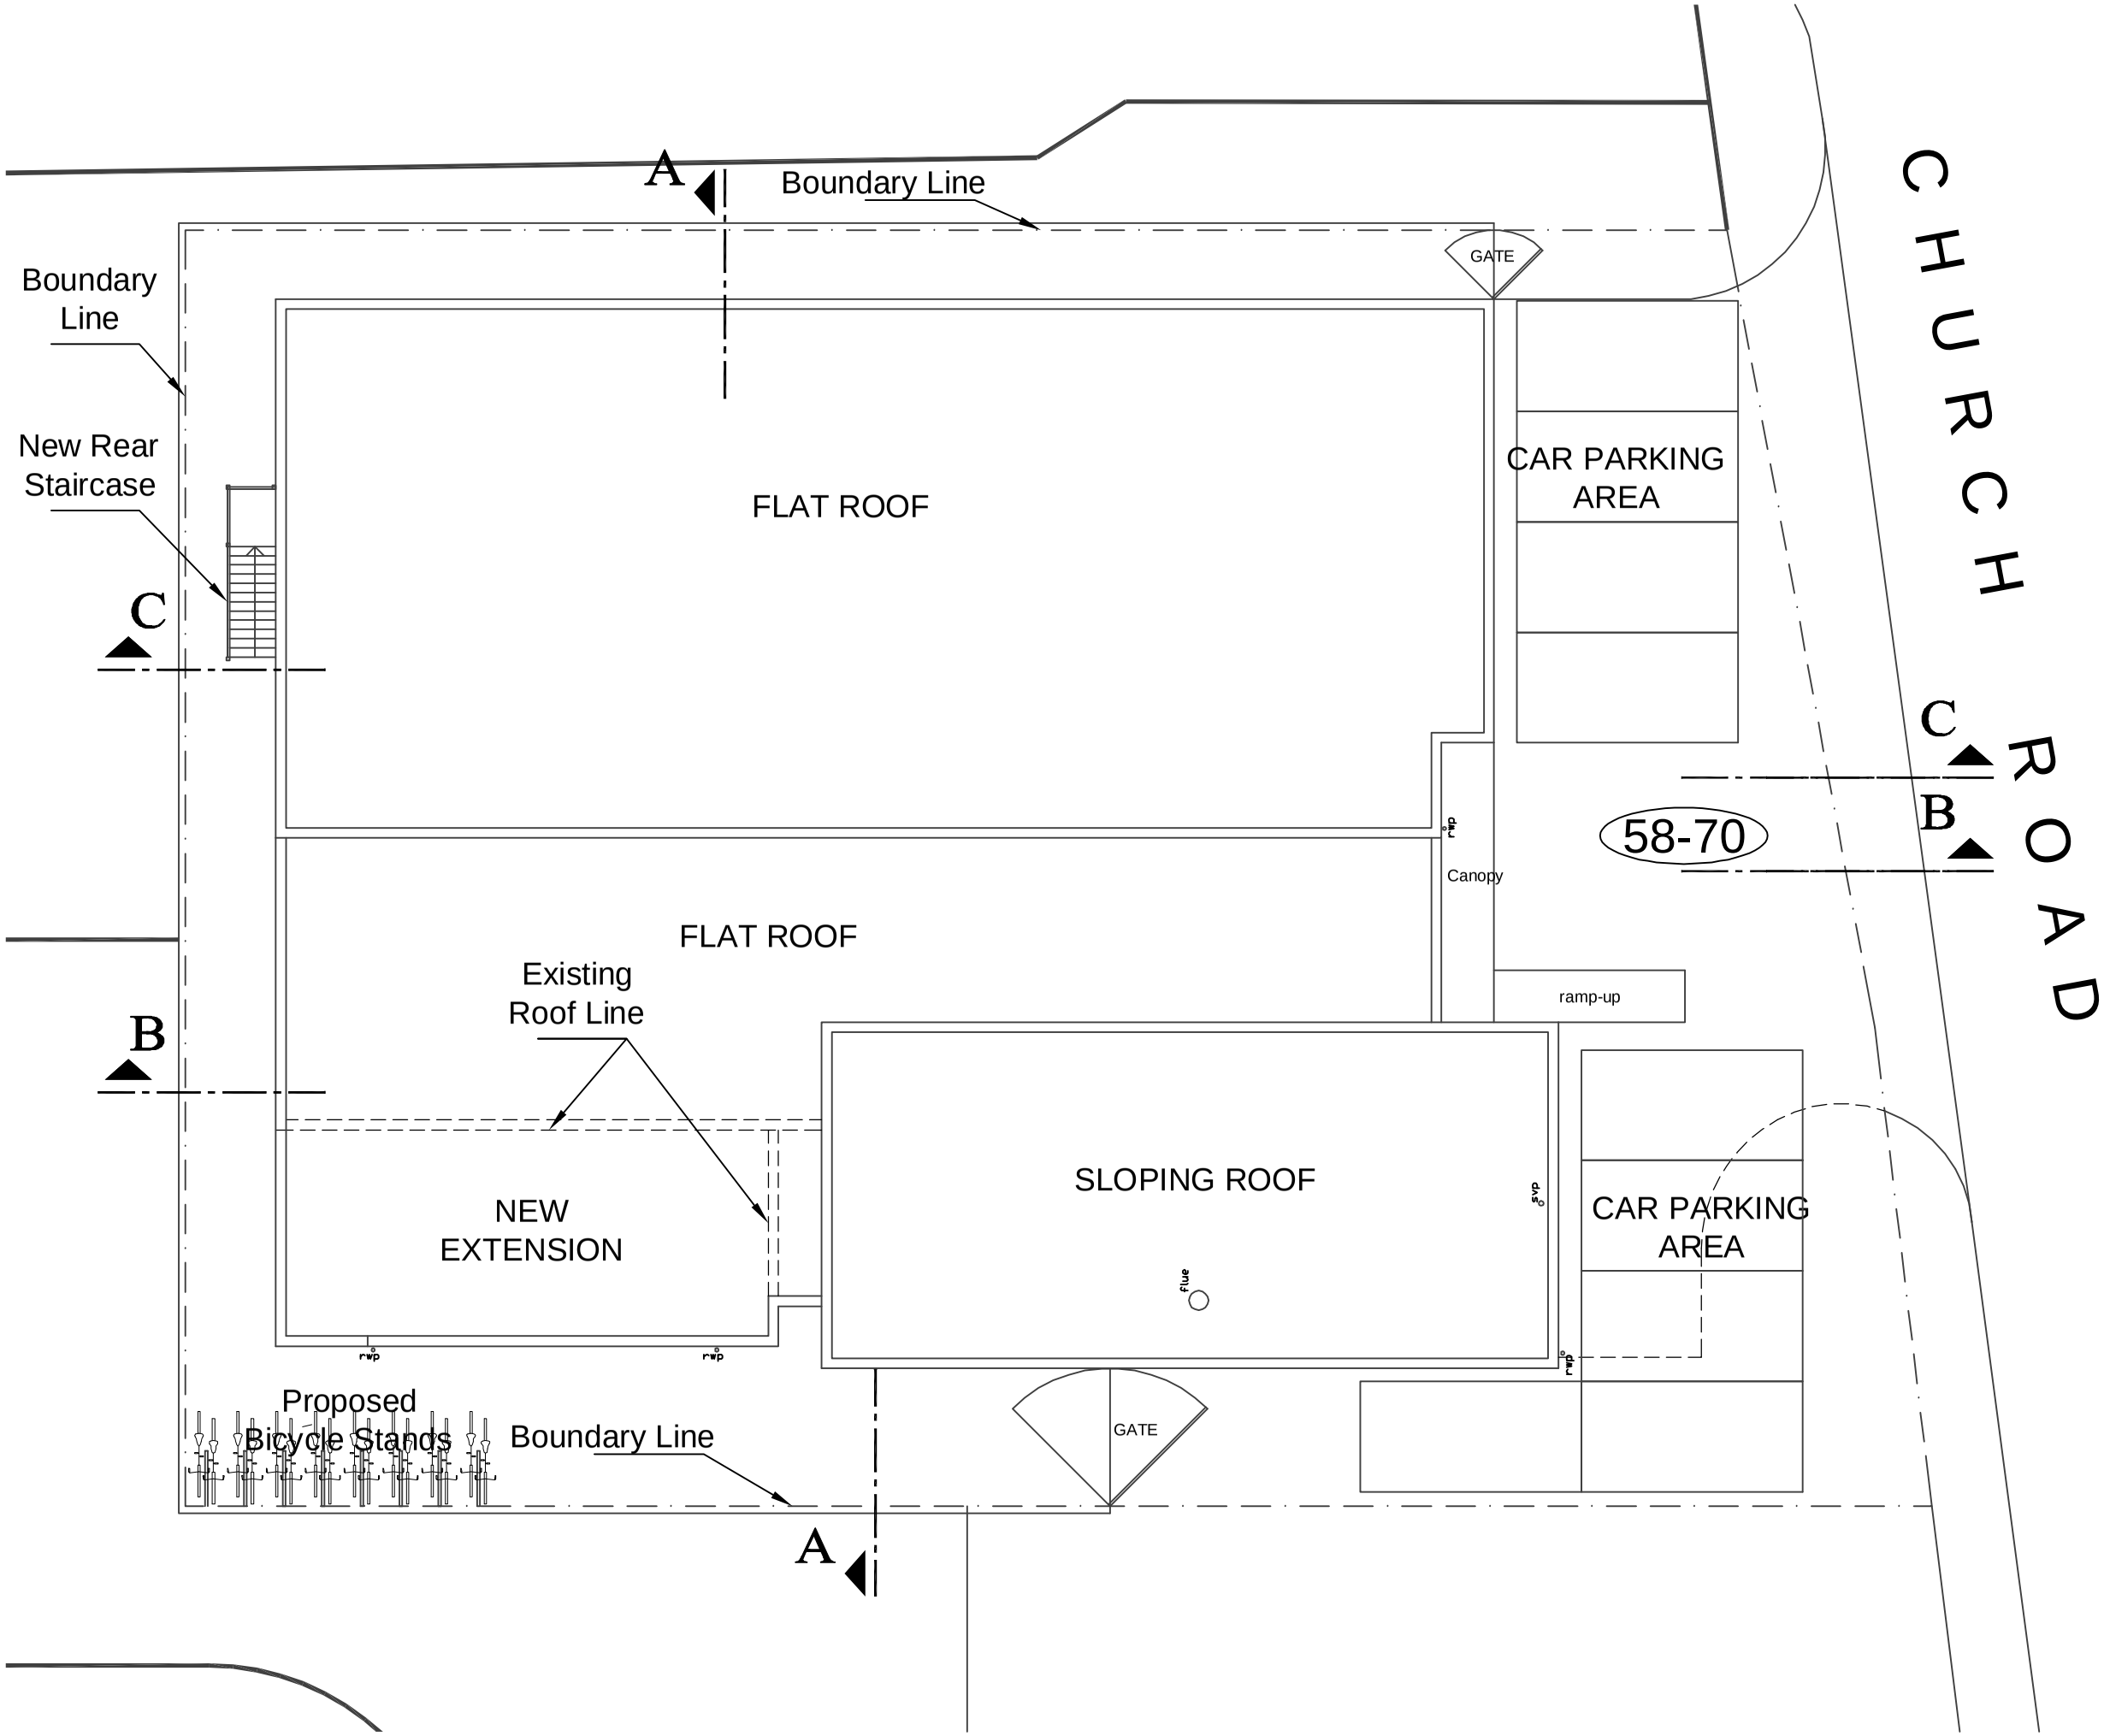

NOTES

Dimensions are not to be scaled from this drawing.

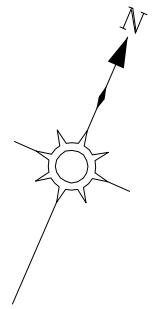

REVISIONS

NO.	DESCRIPTION	DATE	BY

CLIENT
ANNOOR CULTURAL COMMUNITE CENTRE
CHURCH ROAD, LONDON W3 8PT
Tel No 0044 208 993 6650

ARCHITECTURAL CONSULTANT
AMRE AIAD
Tel No 0044 7 88 77 66 3 44

TITLE
EXISTING/PROPOSED ROOF PLAN

SCALE	DRAWN BY	APPROVED BY	DATE
1:100@A2			JAN 07
JOB NO.	DRAWING NO.		REV.
	A-105		0

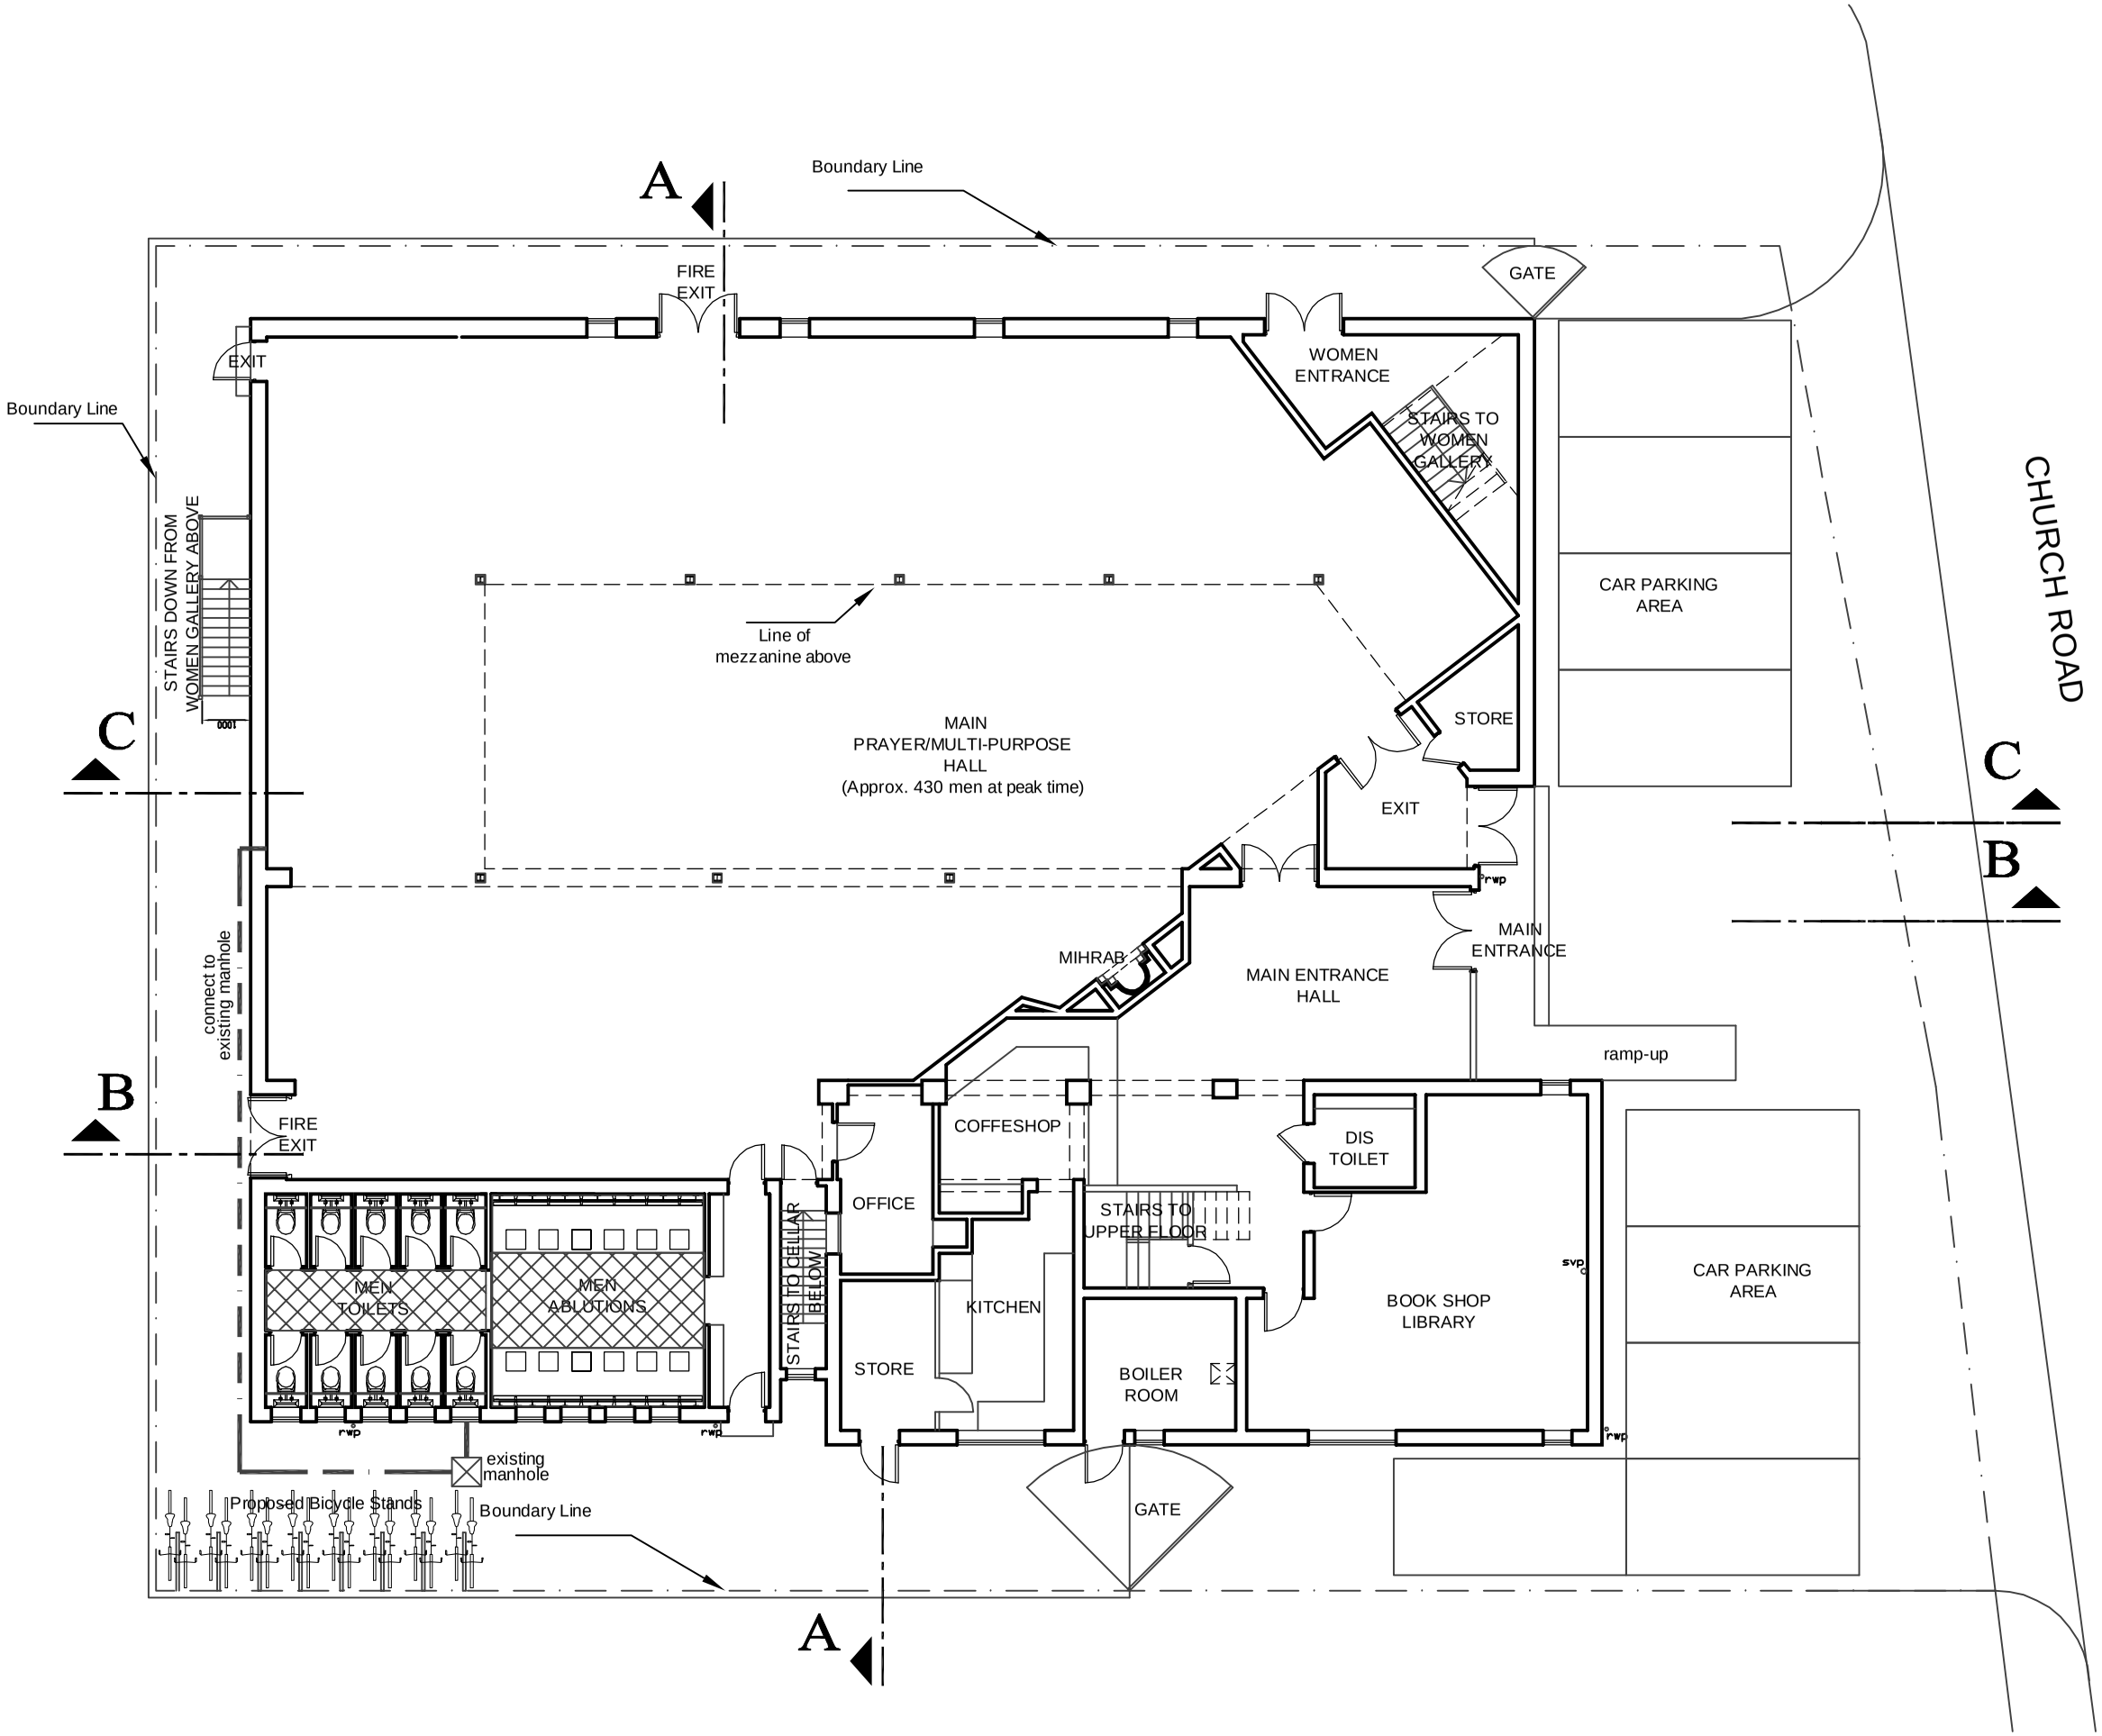

NOTES

Dimensions are not to be scaled from this drawing.

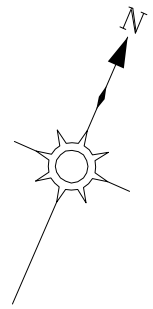

REVISIONS

NO.	DESCRIPTION	DATE	BY

CLIENT
ANNOOR CULTURAL COMMUNITE CENTRE
CHURCH ROAD, LONDON W3 8PT
Tel No 0044 208 993 6650

ARCHITECTURAL CONSULTANT
AMRE AIAD
Tel No 0044 7 88 77 66 3 44

TITLE
PROPOSED GROUND FLOOR PLAN

SCALE	DRAWN BY	APPROVED BY	DATE
1:100@A2			JAN 07
JOB NO.	DRAWING NO.		REV.
	A-106		0

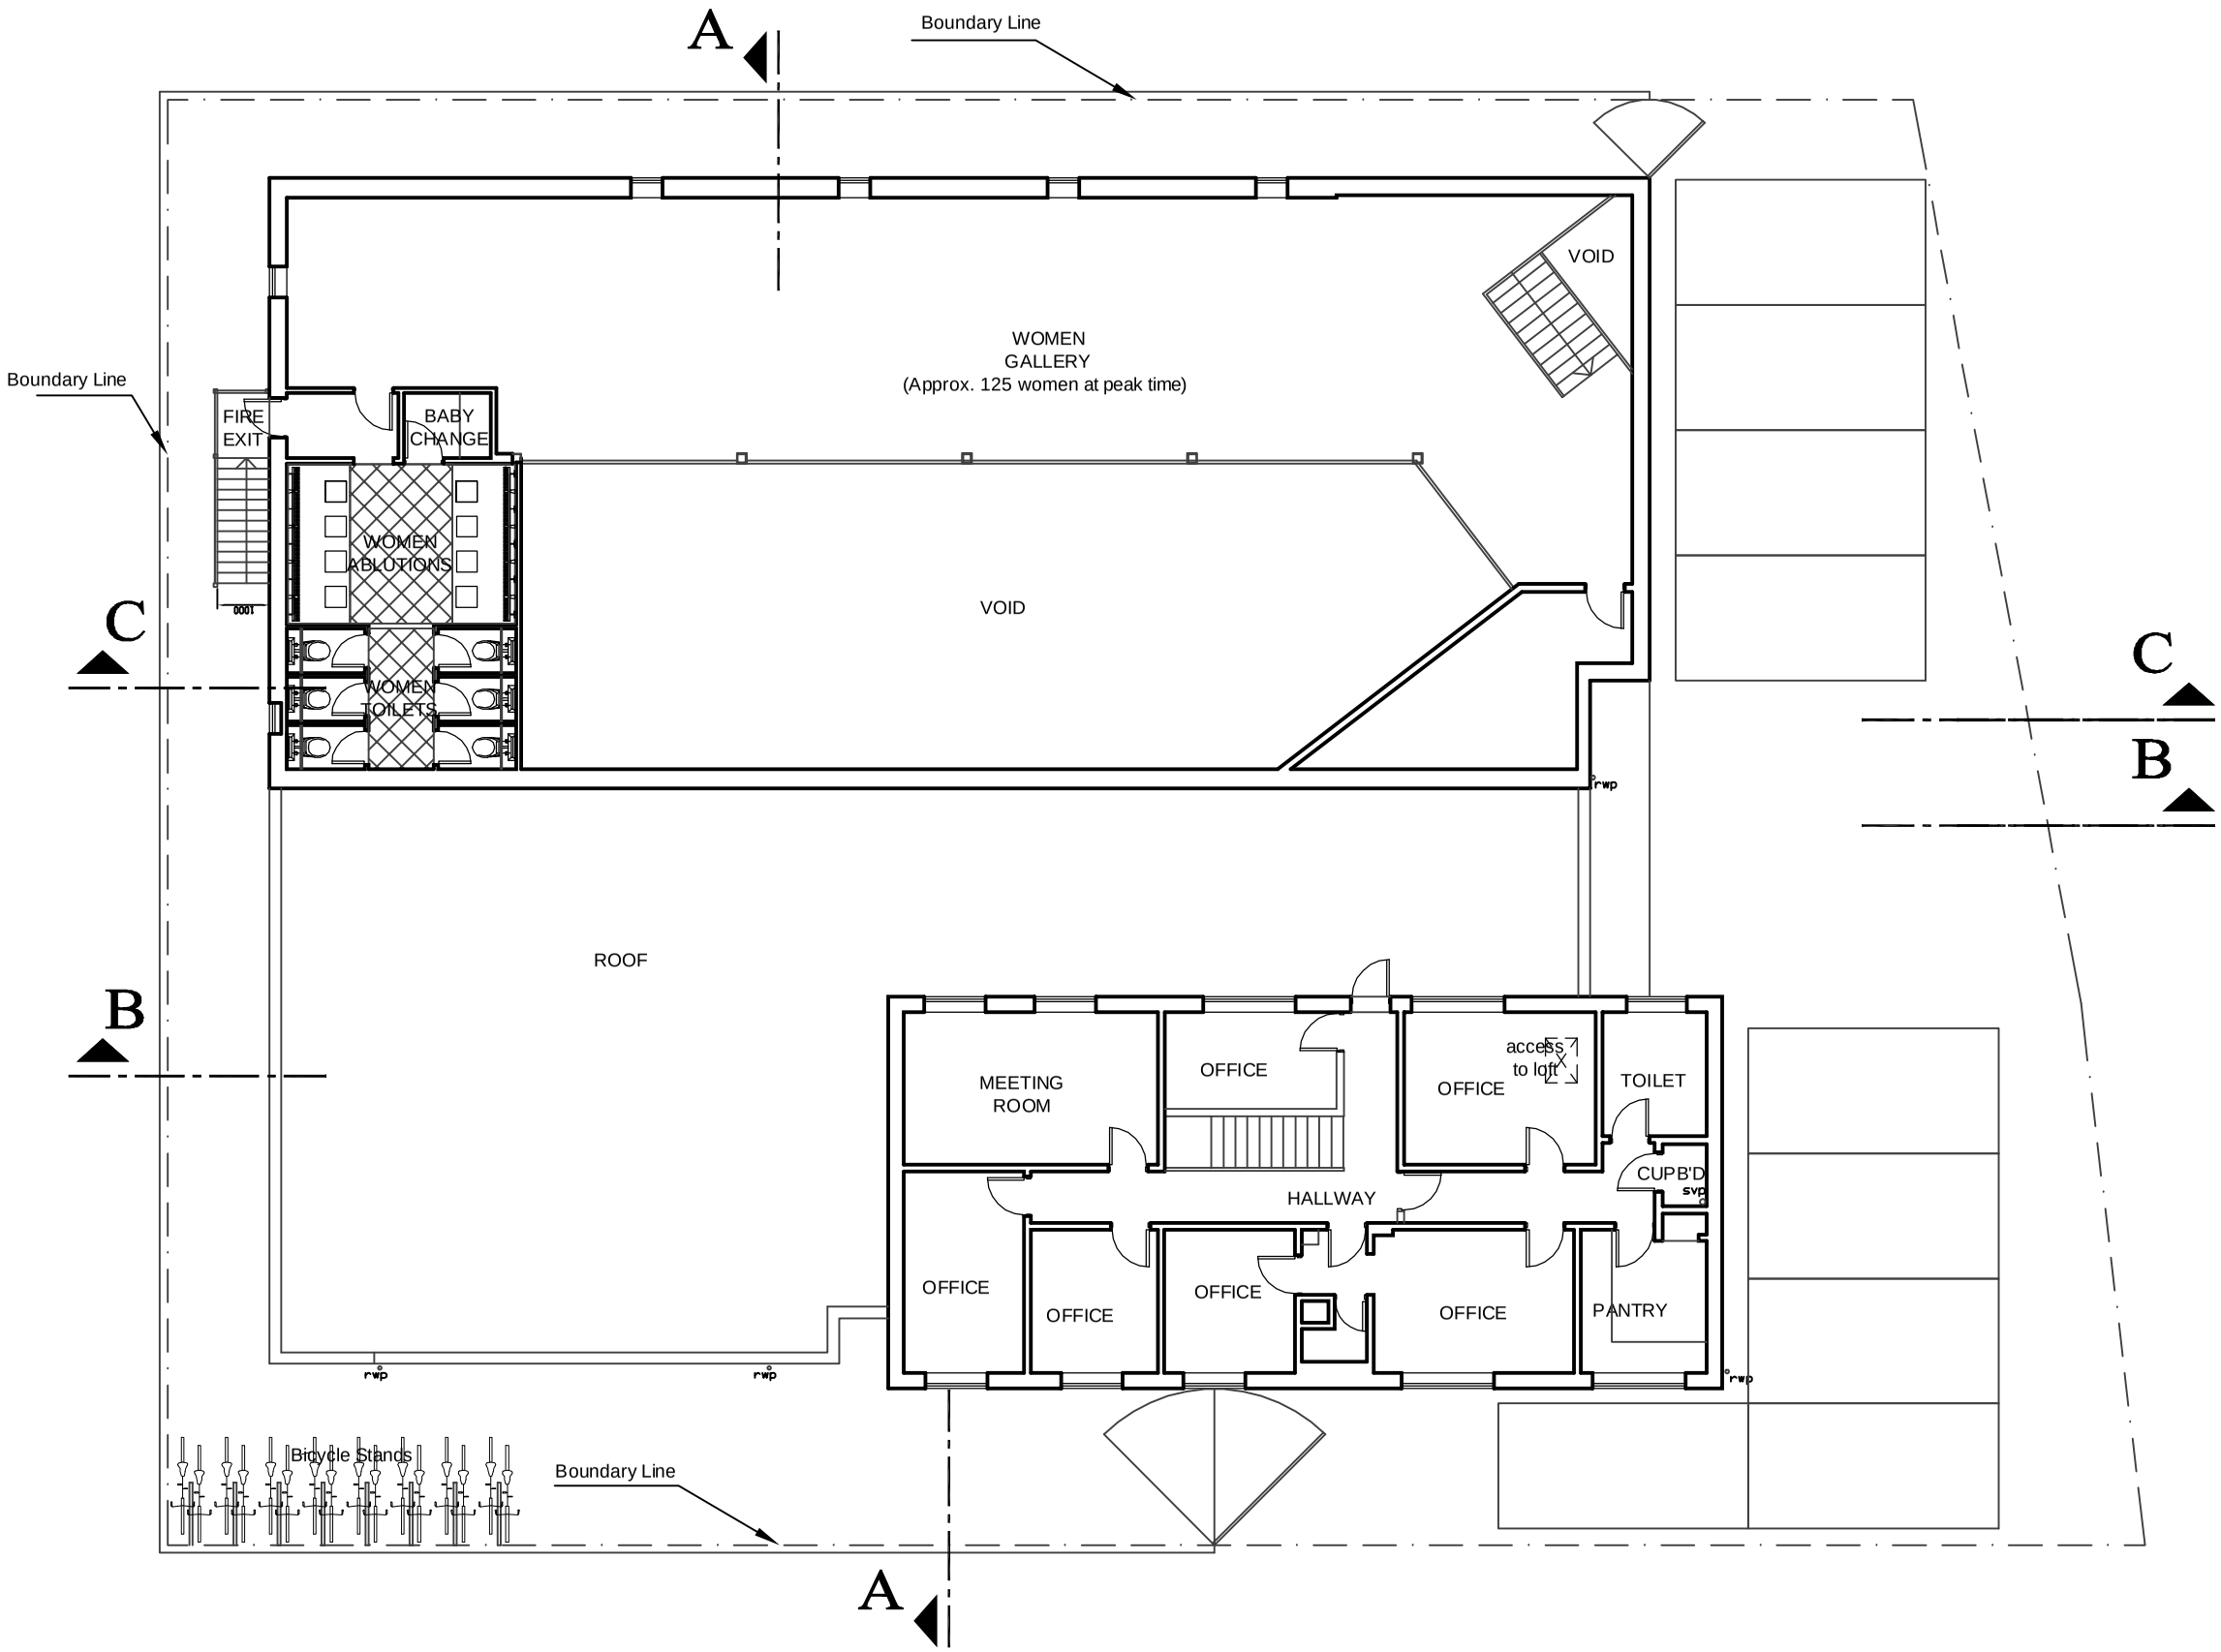

NOTES

Dimensions are not to be scaled from this drawing.

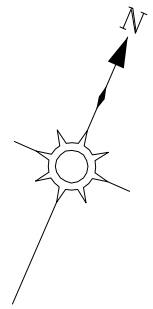

REVISIONS

NO.	DESCRIPTION	DATE	BY
A	ANNOTATION IN FIRST FLOOR OFFICES CORRECTED	05-02-2007	AA

CLIENT
ANNOOR CULTURAL COMMUNITE CENTRE
CHURCH ROAD, LONDON W3 8PT
Tel No 0044 208 993 6650

ARCHITECTURAL CONSULTANT
AMRE AIAD
Tel No 0044 7 88 77 66 3 44

TITLE
PROPOSED FIRST FLOOR PLAN

SCALE	DRAWN BY	APPROVED BY	DATE
1:100@A2			JAN 07
JOB NO.	DRAWING NO.		REV.
	A-107		A

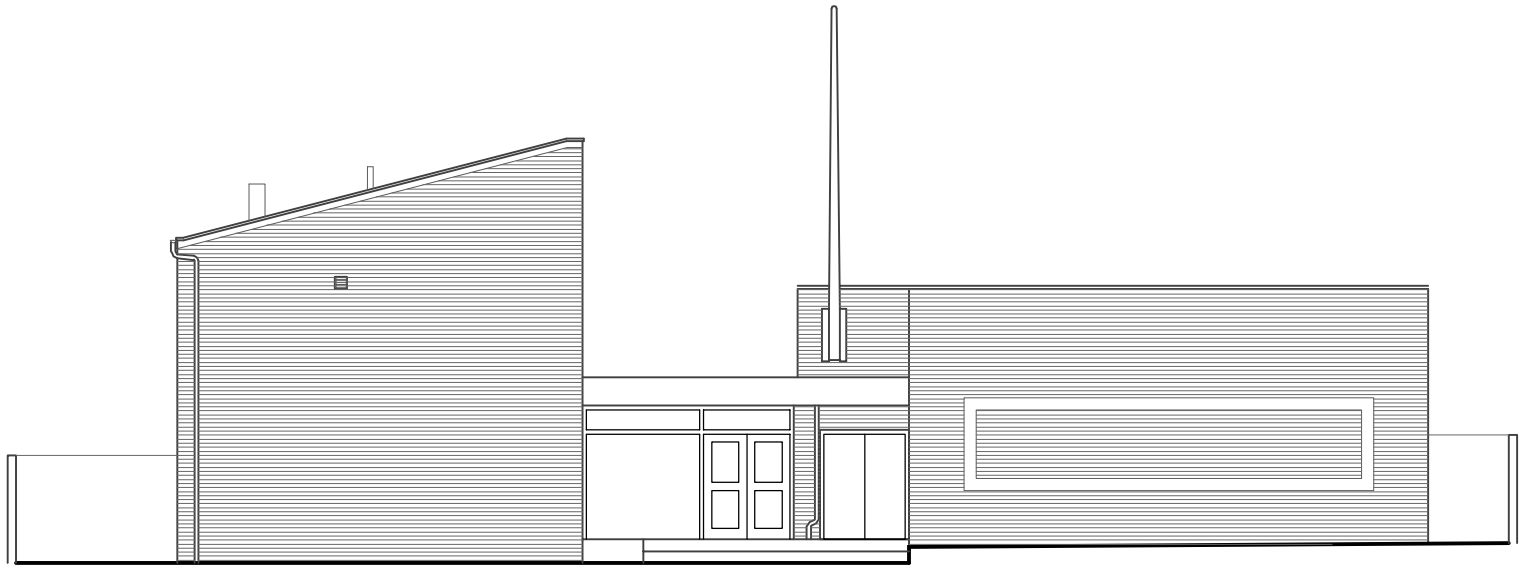

MAIN ELEVATION

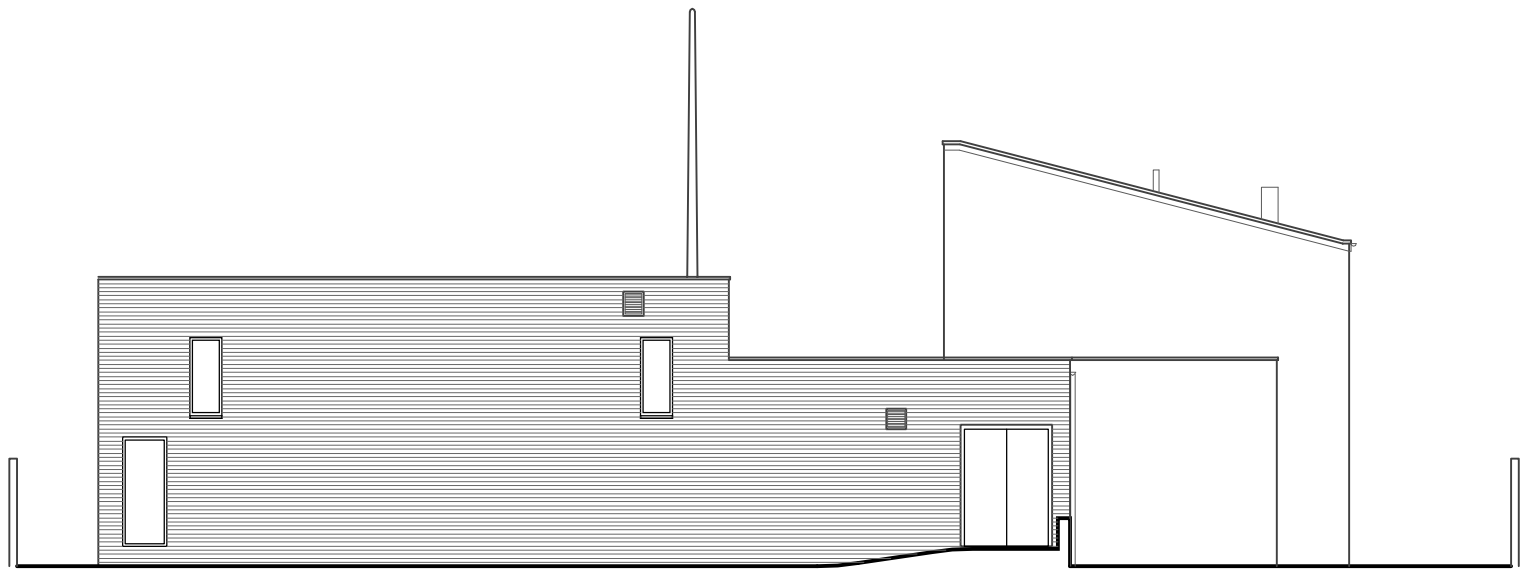

WEST ELEVATION

NOTES

Dimensions are not to be scaled from this drawing.

REVISIONS

NO.	DESCRIPTION	DATE	BY

CLIENT
ANNOOR CULTURAL COMMUNITE CENTRE
CHURCH ROAD, LONDON W3 8PT
Tel No 0044 208 993 6650

ARCHITECTURAL CONSULTANT
AMRE AIAD
Tel No 0044 7 88 77 66 3 44

TITLE
EXISTING MAIN & WEST ELEVATIONS

SCALE	DRAWN BY	APPROVED BY	DATE
1:100@A2			JAN 07
JOB NO.	DRAWING NO.		REV.
	A-108		0

SOUTH ELEVATION

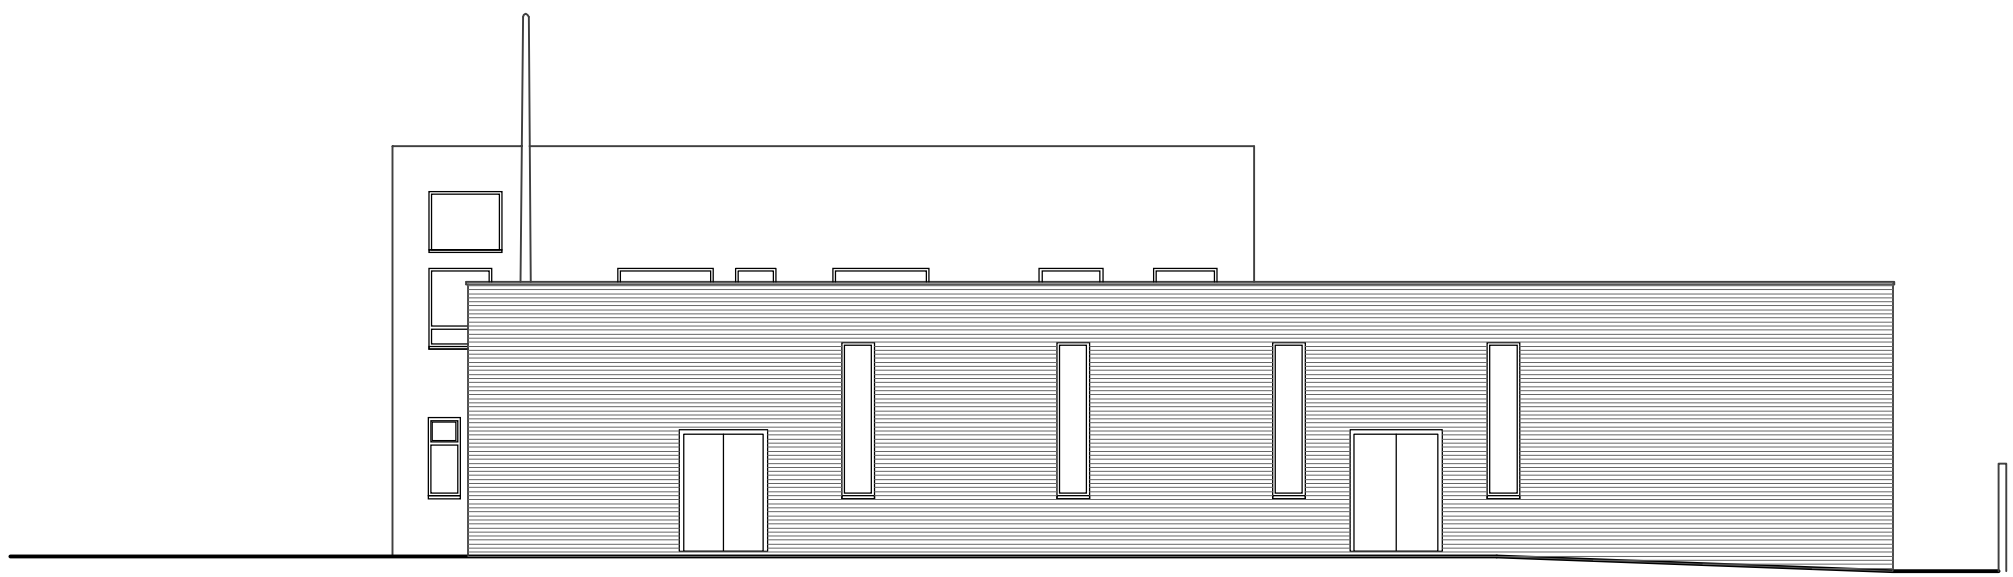

NORTH ELEVATION

NOTES

Dimensions are not to be scaled from this drawing.

REVISIONS

NO.	DESCRIPTION	DATE	BY

CLIENT
ANNOOR CULTURAL COMMUNITE CENTRE
CHURCH ROAD, LONDON W3 8PT
Tel No 0044 208 993 6650

ARCHITECTURAL CONSULTANT
AMRE AIAD
Tel No 0044 7 88 77 66 3 44

TITLE
EXISTING NORTH & SOUTH ELEVATIONS

SCALE	DRAWN BY	APPROVED BY	DATE
1:100@A2			JAN 07
JOB NO.	DRAWING NO.		REV.
	A-109		0

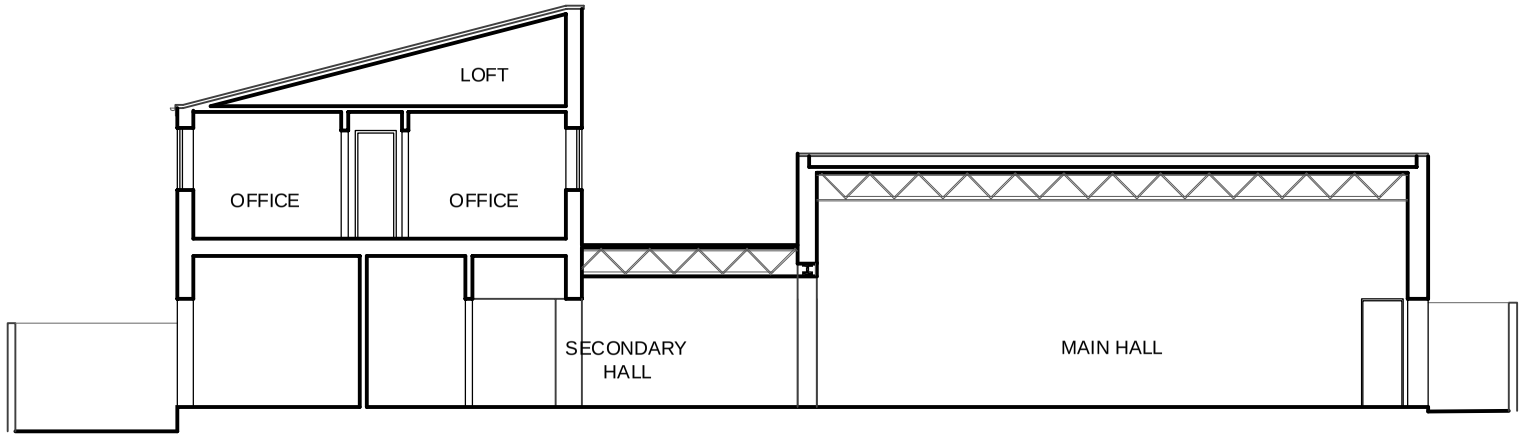

EXISTING SECTION A-A

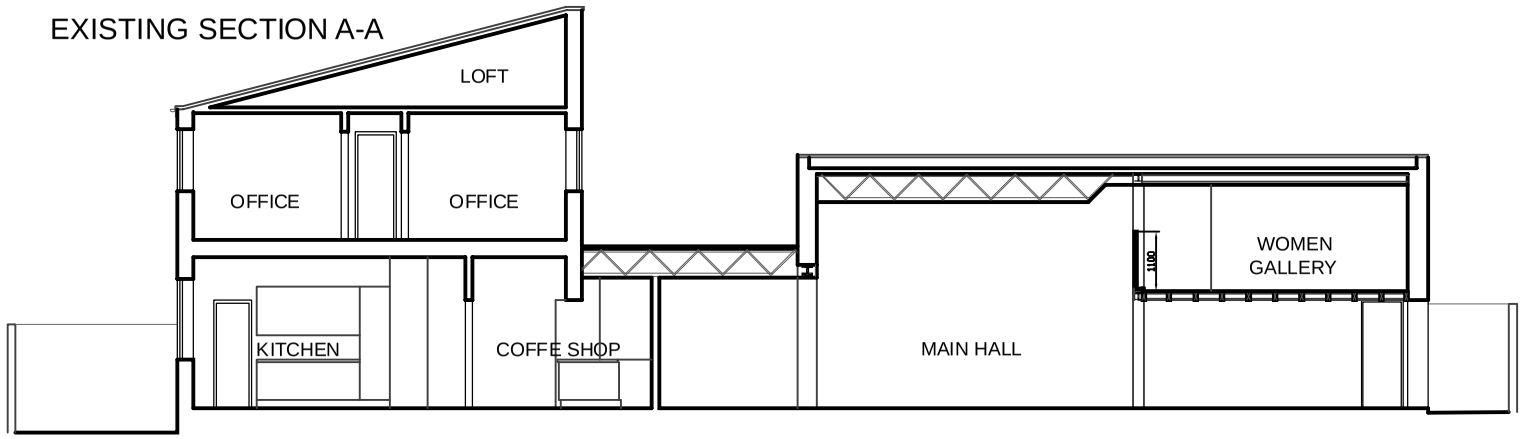

PROPOSED SECTION A-A

PROPOSED SOUTH ELEVATION

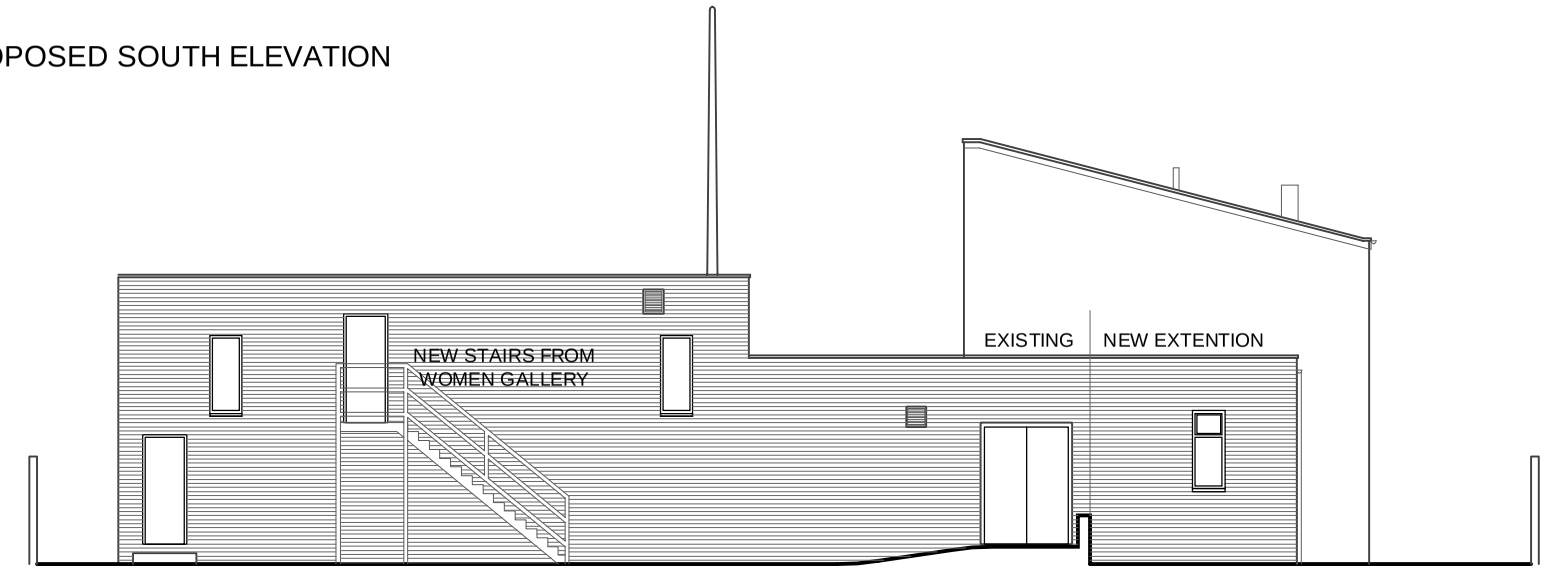

PROPOSED WEST ELEVATION

NOTES

Dimensions are not to be scaled from this drawing.

REVISIONS

NO.	DESCRIPTION	DATE	BY

CLIENT
ANNOOR CULTURAL COMMUNITE CENTRE
CHURCH ROAD, LONDON W3 8PT
Tel No 0044 208 993 6650

ARCHITECTURAL CONSULTANT
AMRE AIAD
Tel No 0044 7 88 77 66 3 44

TITLE
EXISTING/PROPOSED SECTION A-A
AND PROPOSED WEST & SOUTH ELEVATIONS

SCALE	DRAWN BY	APPROVED BY	DATE
1:100@A2			JAN 07
JOB NO.	DRAWING NO.		REV.
	A-110		0

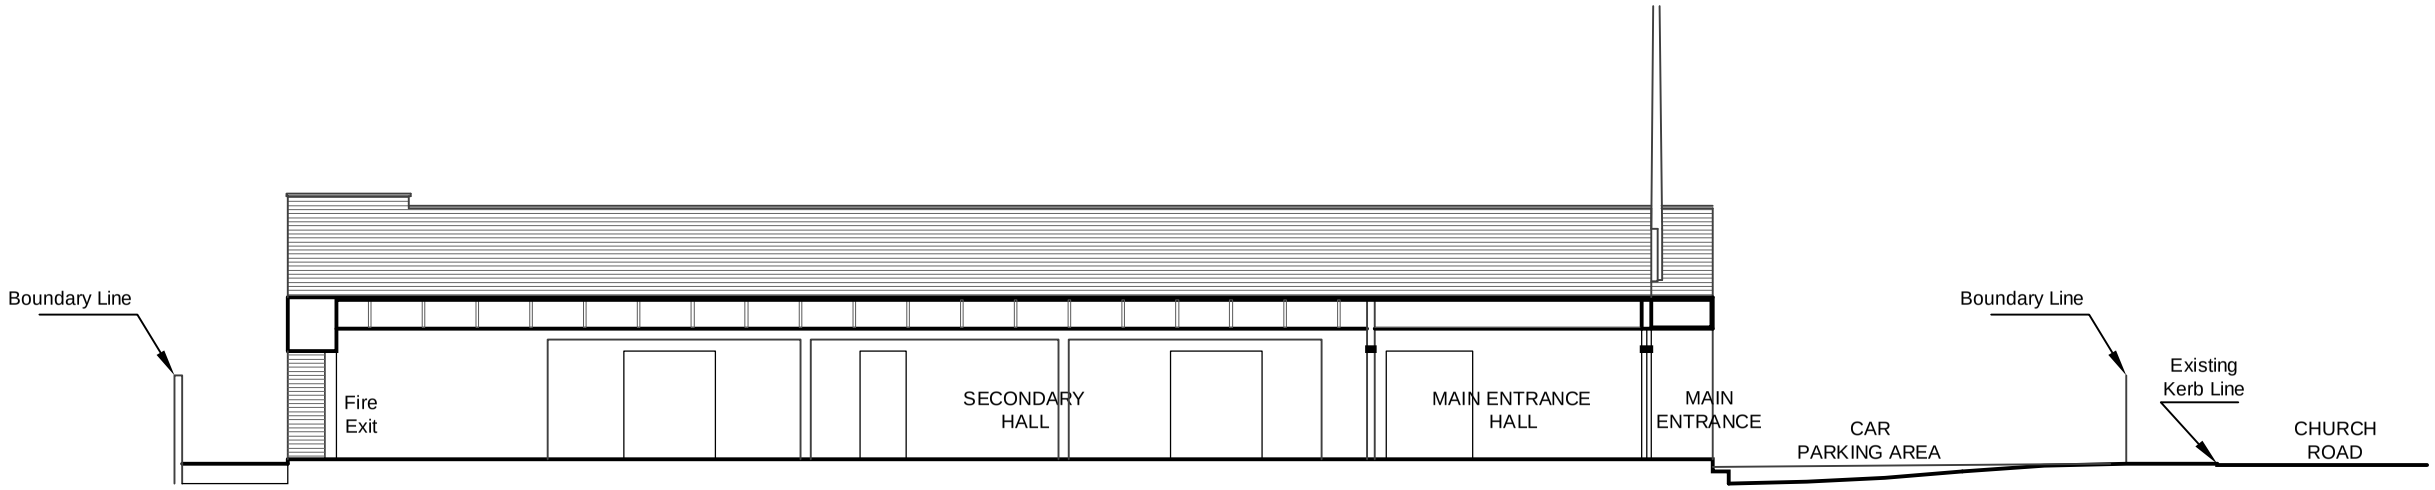

EXISTING SECTION B-B

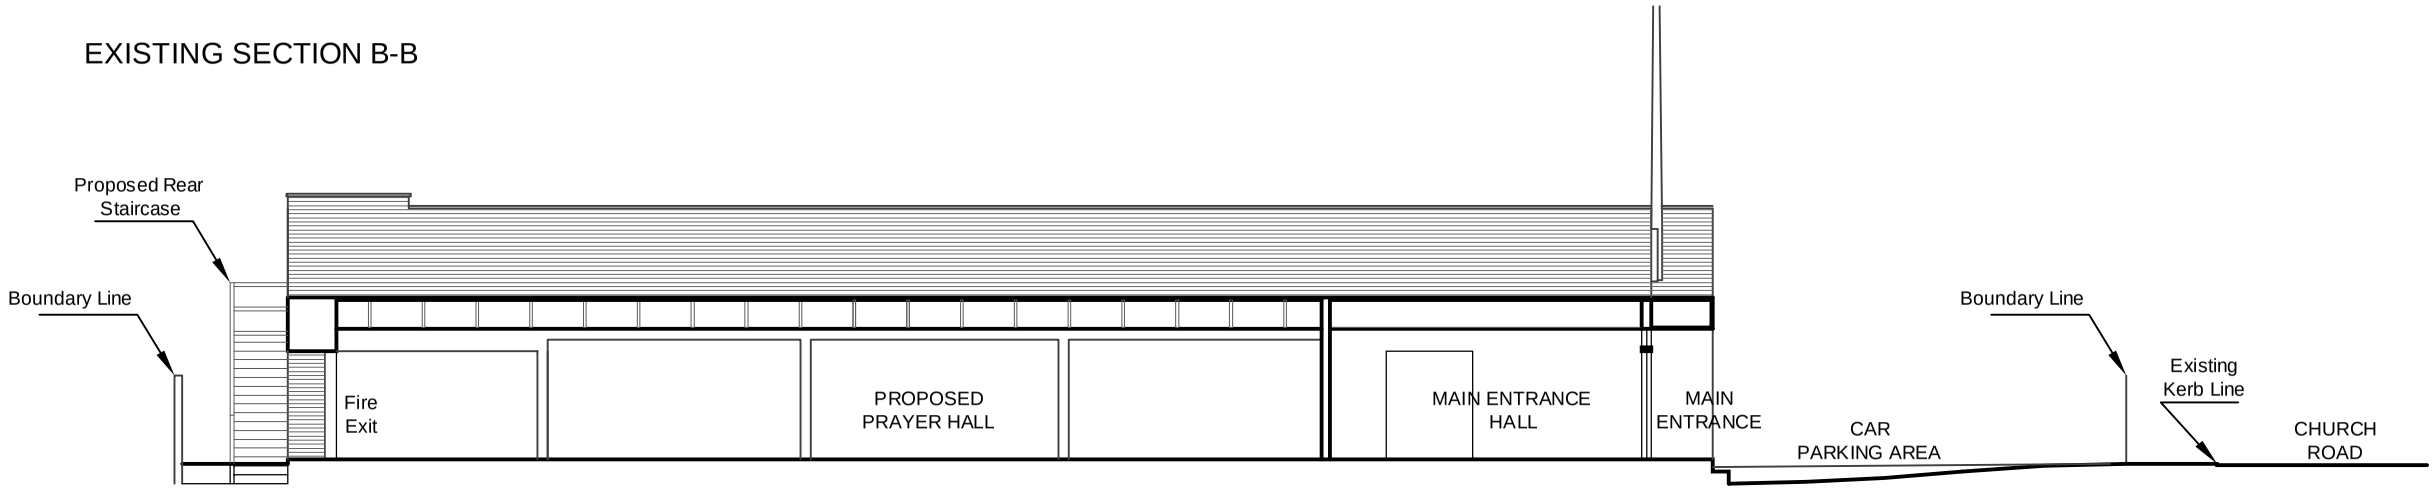

PROPOSED SECTION B-B

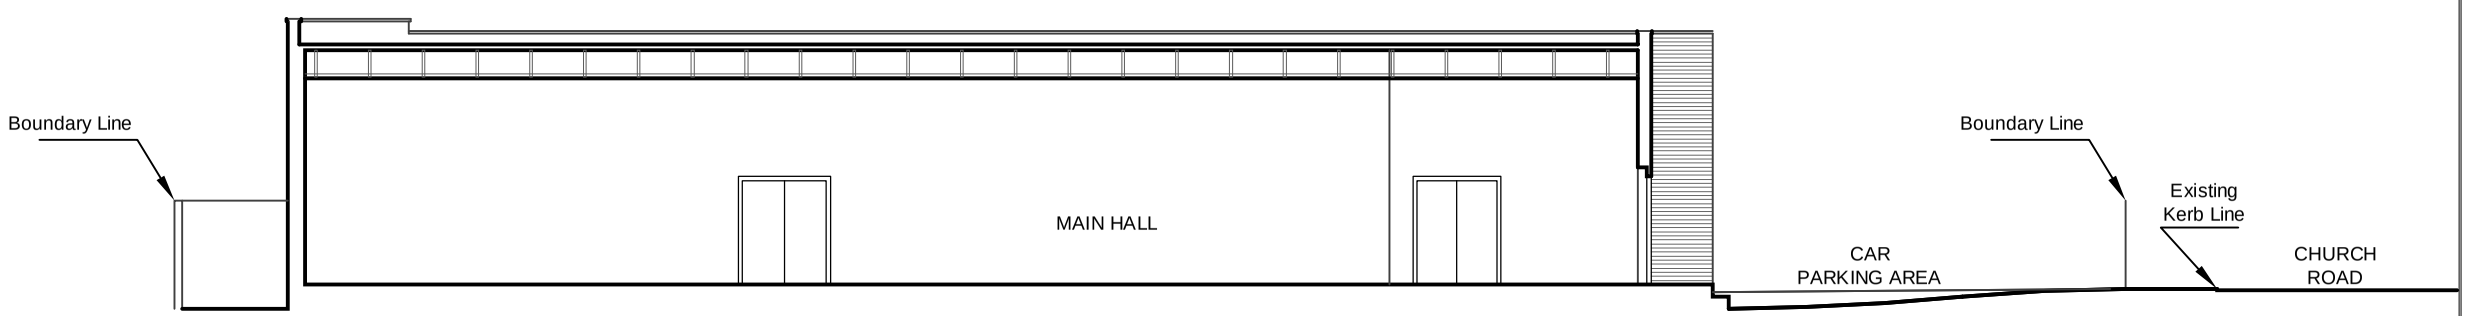

EXISTING SECTION C-C

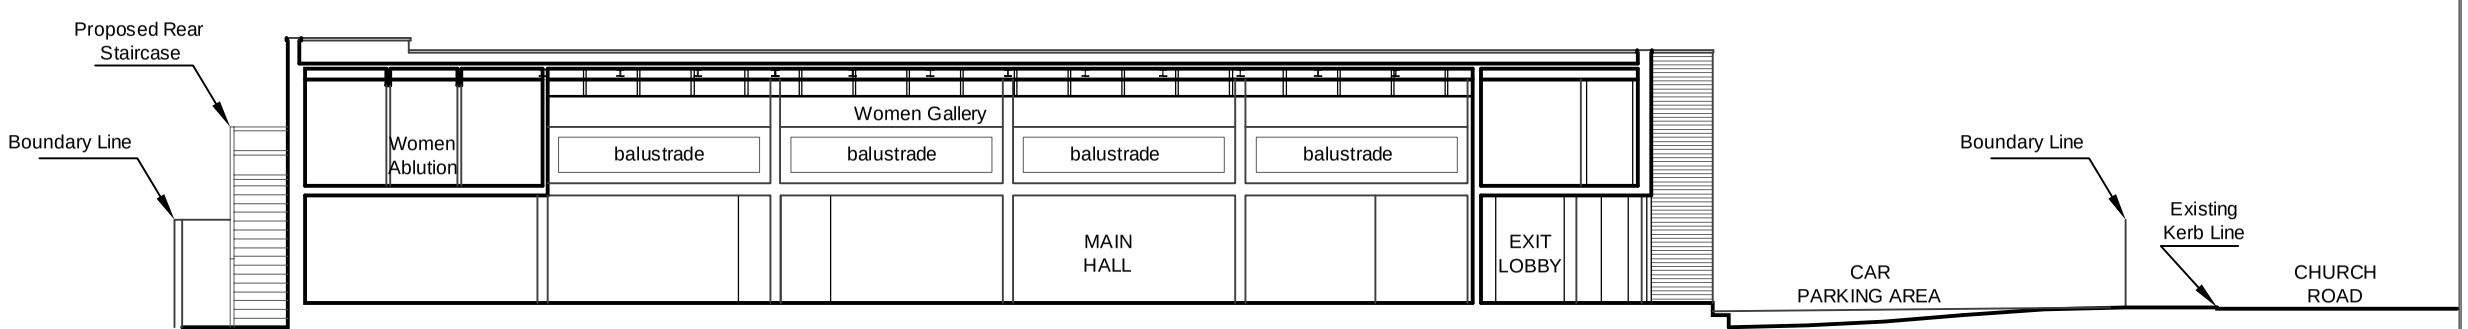

PROPOSED SECTION C-C

NOTES

Dimensions are not to be scaled from this drawing.

REVISIONS

NO.	DESCRIPTION	DATE	BY

CLIENT
ANNOOR CULTURAL COMMUNITE CENTRE
CHURCH ROAD, LONDON W3 8PT
Tel No 0044 208 993 6650

ARCHITECTURAL CONSULTANT
AMRE AIAD
Tel No 0044 7 88 77 66 3 44

TITLE
EXISTING/PROPOSED SECTIONS B-B & C-C

SCALE	DRAWN BY	APPROVED BY	DATE
1:100@A2			JAN 07
JOB NO.	DRAWING NO.		REV.
	A-111		0